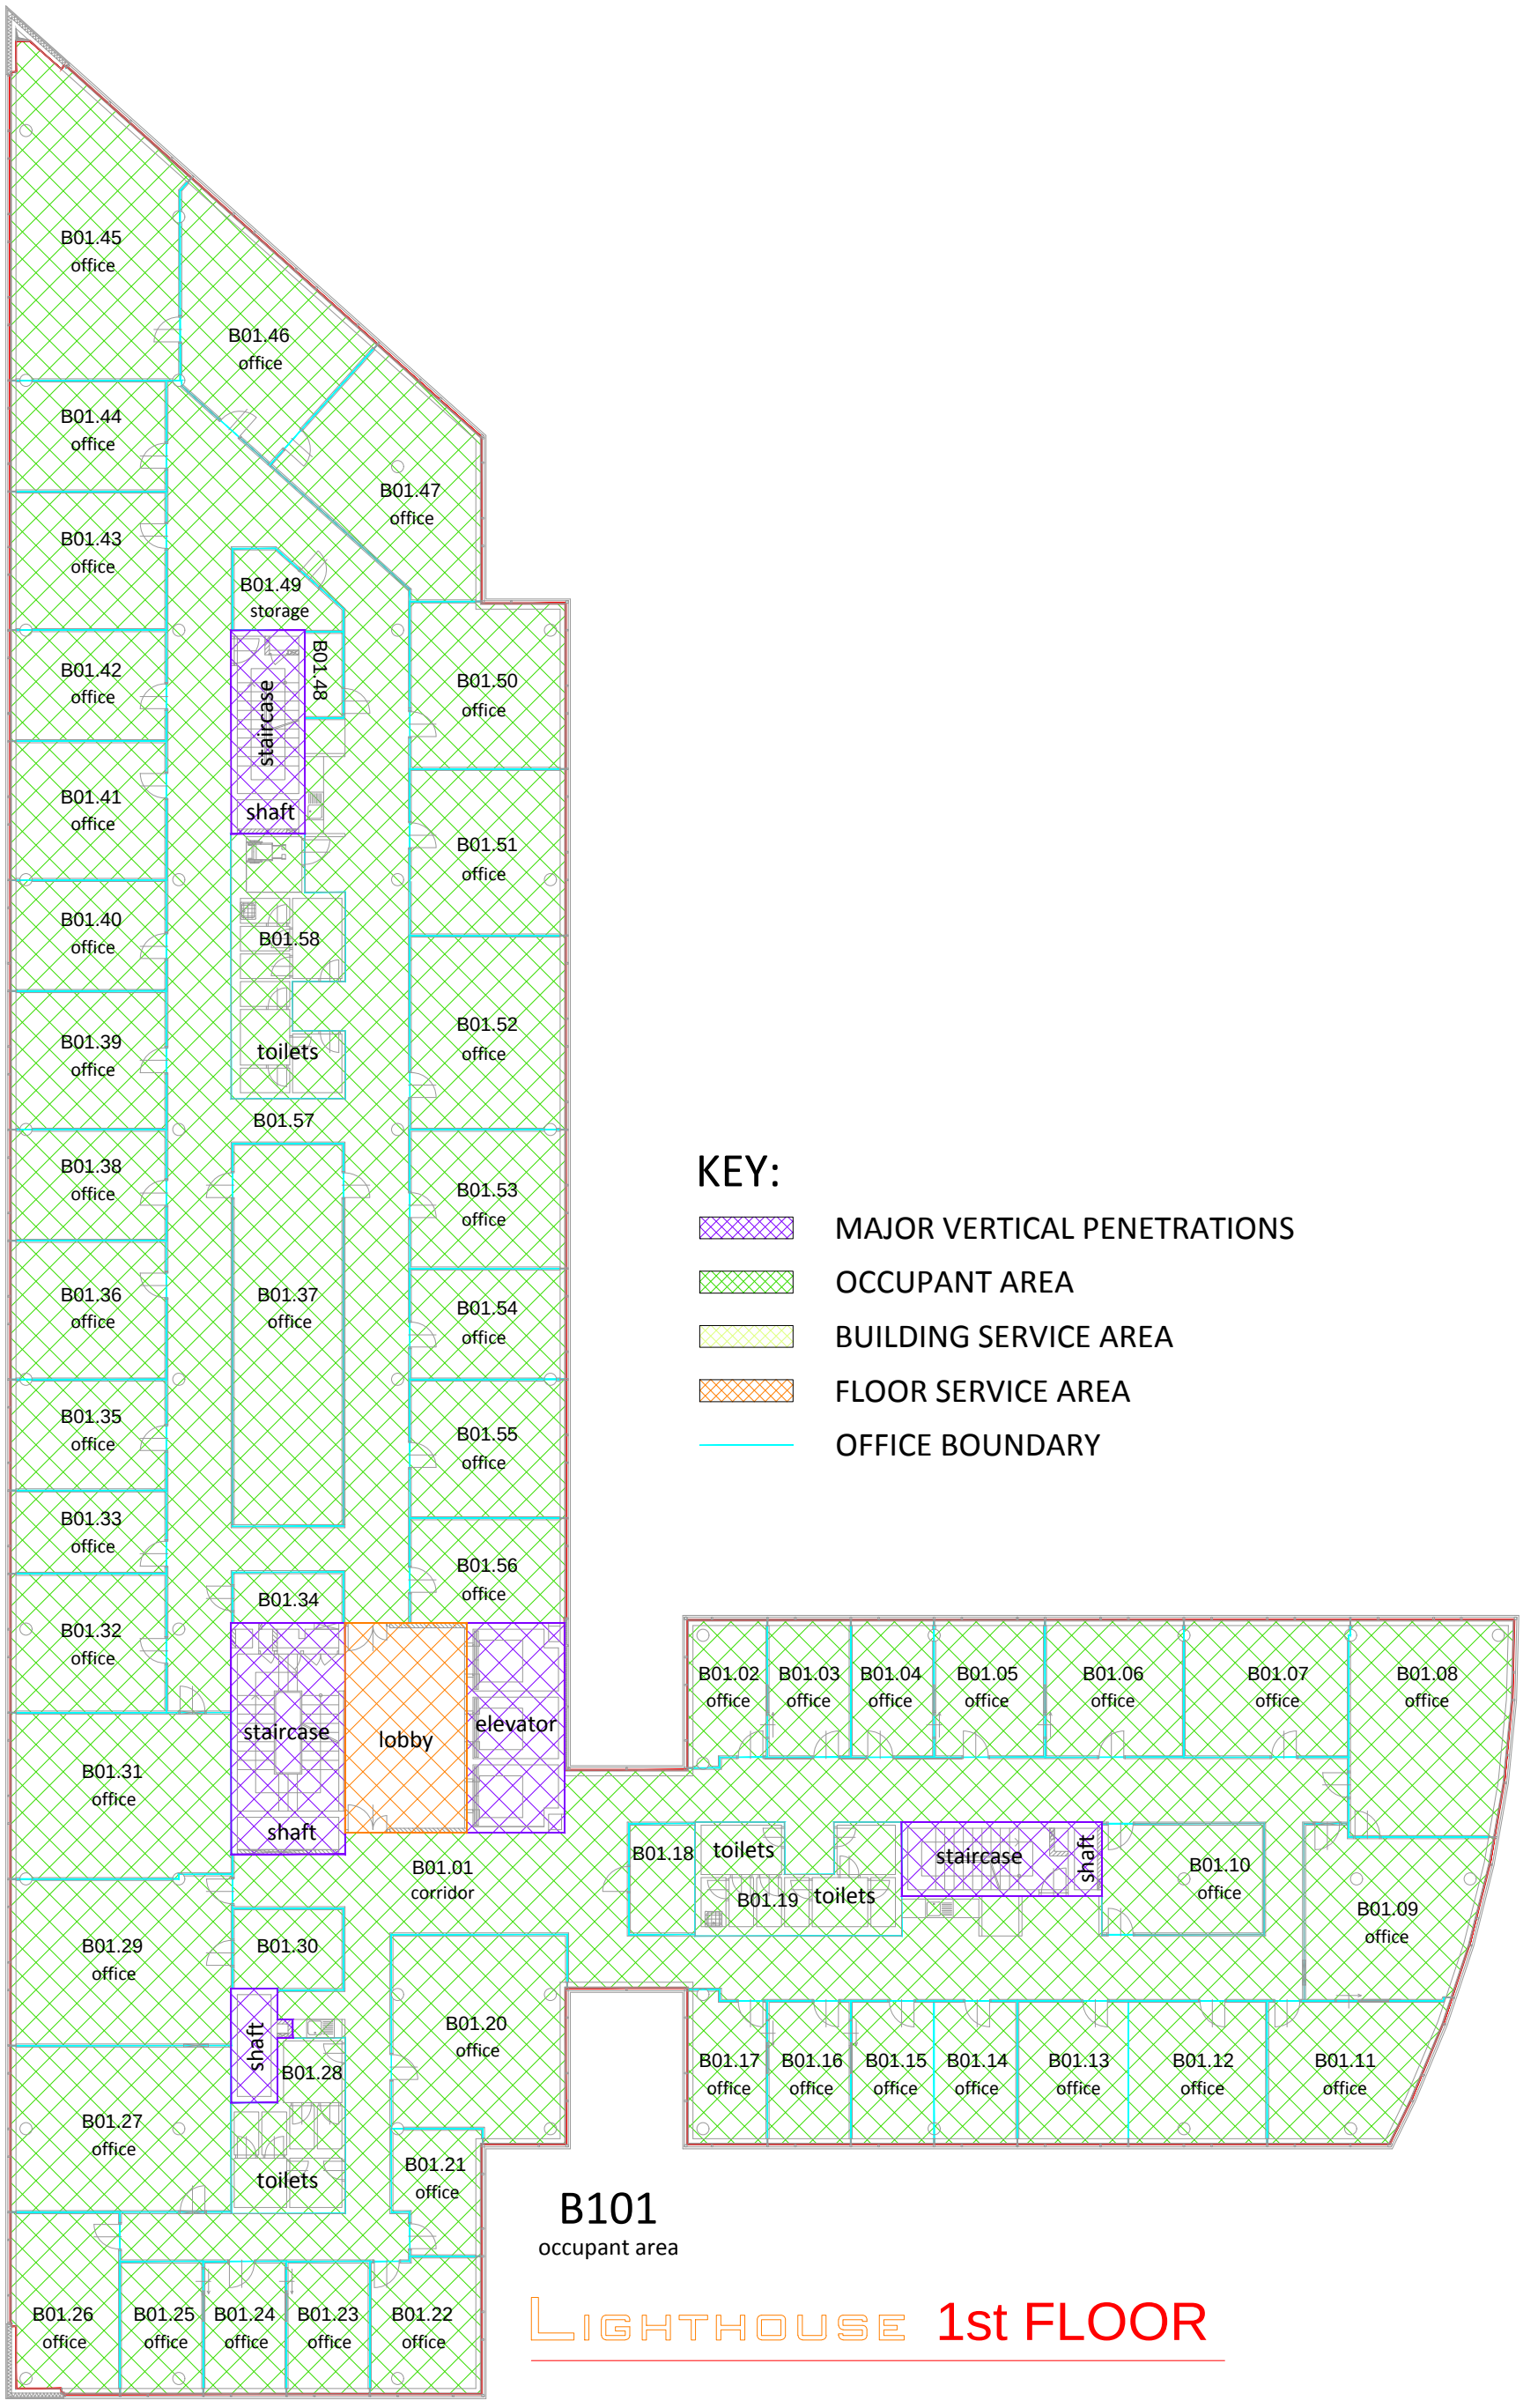
B01.45
office
B01.46
office
B01.44
office
B01.47
office
B01.43
office
B01.49
storage
B01.48
B01.42
office
staircase
B01.50
office
B01.41
office
shaft
B01.51
office
B01.40
office
B01.58
B01.52
office
B01.39
office
toilets
B01.57
B01.38
office
B01.53
office
B01.36
office
B01.37
office
B01.54
office
B01.35
office
B01.55
office
B01.33
office
B01.56
office
B01.34
B01.32
office
staircase
lobby
elevator
B01.31
office
shaft
B01.01
corridor
B01.29
office
B01.30
shaft
B01.28
B01.20
office
B01.27
office
toilets
B01.21
office
B01.26
office
B01.25
office
B01.24
office
B01.23
office
B01.22
office
B01.02
office
B01.03
office
B01.04
office
B01.05
office
B01.06
office
B01.07
office
B01.08
office
B01.18
toilets
B01.19
toilets
staircase
shaft
B01.10
office
B01.09
office
B01.17
office
B01.16
office
B01.15
office
B01.14
office
B01.13
office
B01.12
office
B01.11
office
KEY:
MAJOR VERTICAL PENETRATIONS
OCCUPANT AREA
BUILDING SERVICE AREA
FLOOR SERVICE AREA
OFFICE BOUNDARY
B101
occupant area
LIGHTHOUSE 1st FLOOR